REFERENCE DETAIL:

STRUCTEAVENT SYSTEM "R" V

NON-STRUCTURAL VENTED ROOF DECK

U.S. Patent 7,610,729

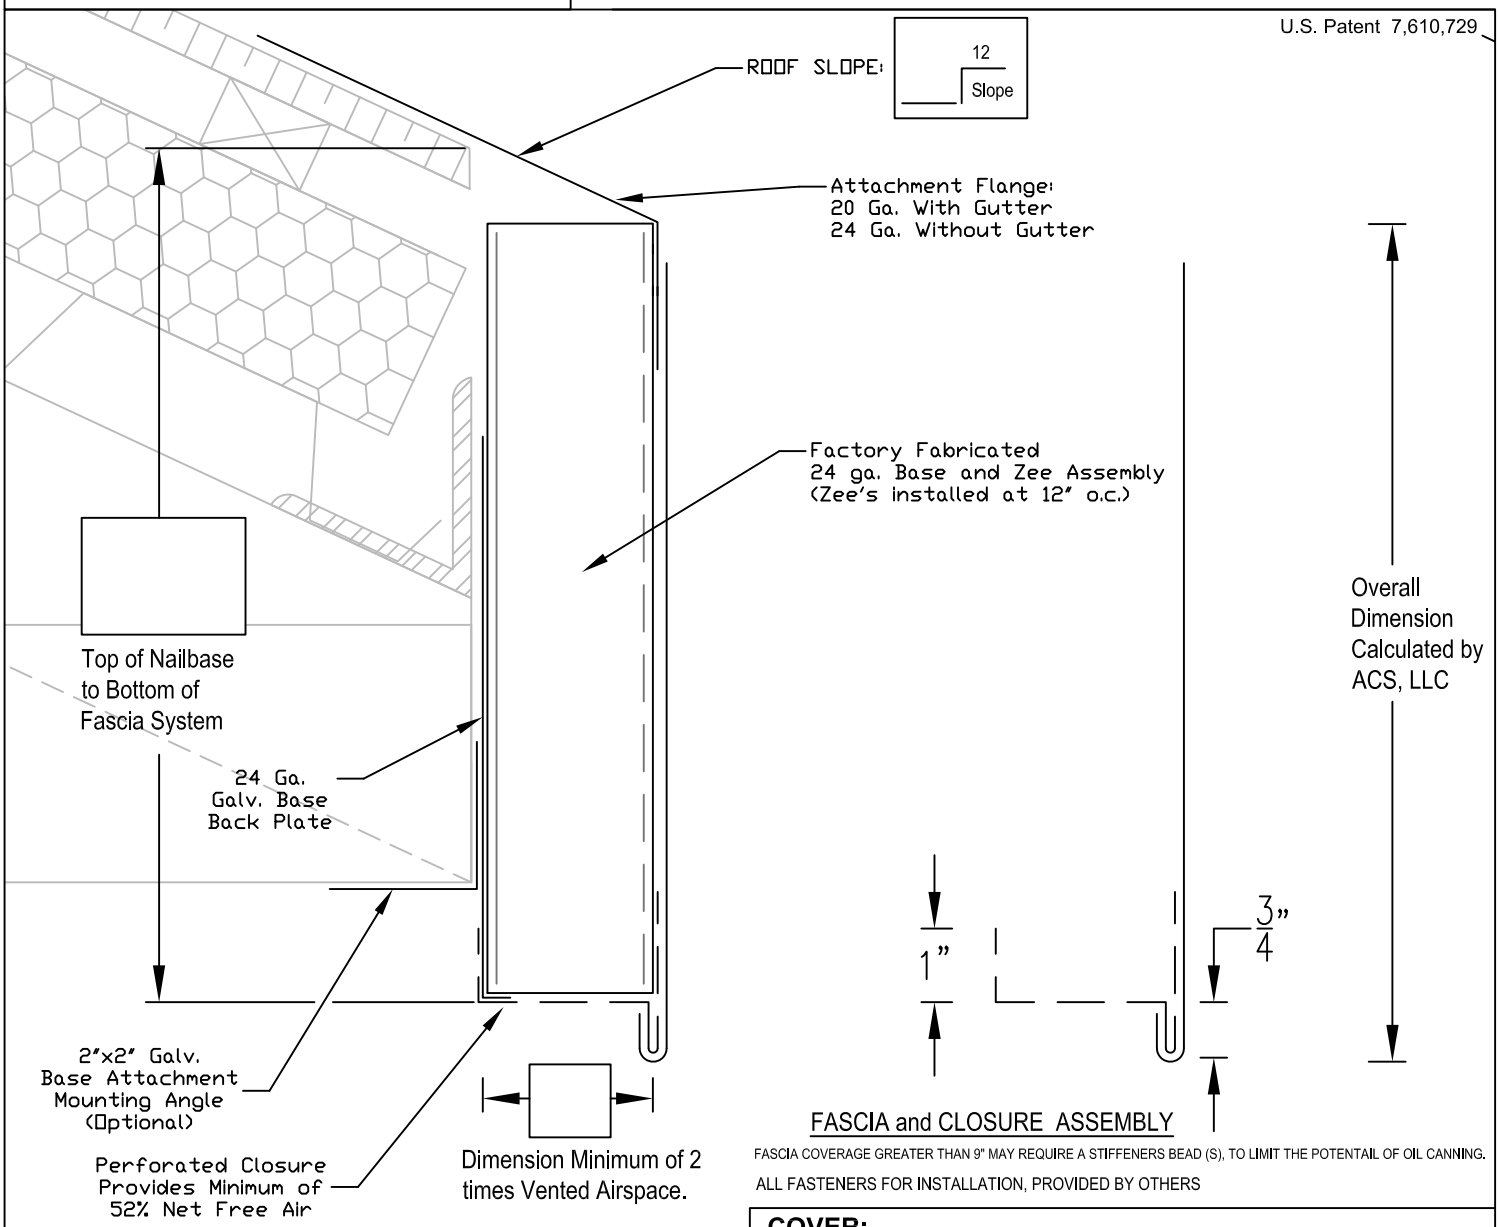

FASCIA and CLOSURE ASSEMBLY

FASCIA COVERAGE GREATER THAN 9" MAY REQUIRE A STIFFENERS BEAD (S), TO LIMIT THE POTENTAIL OF OIL CANNING.

ALL FASTENERS FOR INSTALLATION, PROVIDED BY OTHERS

* Fascia, Closure, Mounting Angle shipped loose for field installation

COVER:

- ☐ 22 Ga. (.81 mm) Galv. Steel
- ☐ 24 Ga. (.65 mm) Galv. Steel*
- ☐ .040" (1.01 mm) Aluminum*
- ☐ .050" (1.27 mm) Aluminum
- ☐ .063" (1.60 mm) Aluminum
- ☐ Other: _____

Color: _____ Finish: _____

PERFORATED CLOSURE:

- ☐ .040" (1.01 mm) Bone White
- ☐ .040" (1.01 mm) Dark Bronze
- ☐ .040" (1.01 mm) Sandstone

QUANTITIES:

_____ Linear Feet (10'-0" (3.05 M Lengths) Include Waste as required

Fabrication will proceed only arfter receipt of signed print approval.

Print Approval:

Architect and/or contractor shall verify all dimensions, sizes and quantities. All products to be installed in strict accordance with ACS, LLC printed instructions.

Approved by: _____

Date: _____

PROJECT:

ARCHITECT:

CONTRACTOR:

REPRESENTATIVE:

ACS

ACS, LLC
2550 Five Star Pkwy. Phone : 877-580-9756
Suite 116
Bessemer, AL 35022 www.acs-reps.com

DATE: 01/26/10

DRN BY: KSK

CHK BY: HA

SHT.# _____ OF _____

DWG# X